
measurement unit = mm

PSE_FRP DISPENSER SUMP_Model PSE # 3
Dimension : 700 x 1060 x 900 mm.


REMARK.
1. STEEL OCVER # MODEL. 2 X 1 Set
2. FRP BODY (39-R4029) # BLUE SUMP X 1 Set
3. SHEAR VALVE SUPPORT # STEEL BAR x 4 Set

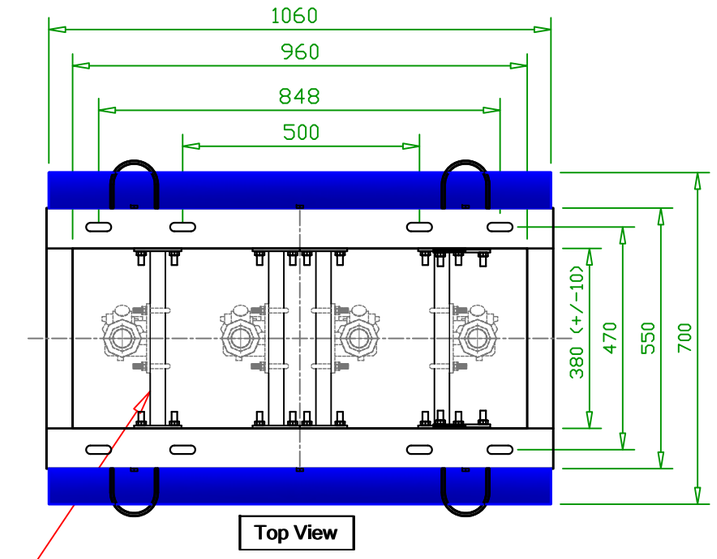

Top View


SHEAR VALVE SUPPORT
(Not Included Shear valve & Shear valve Mounting Plate)

Typical Installation

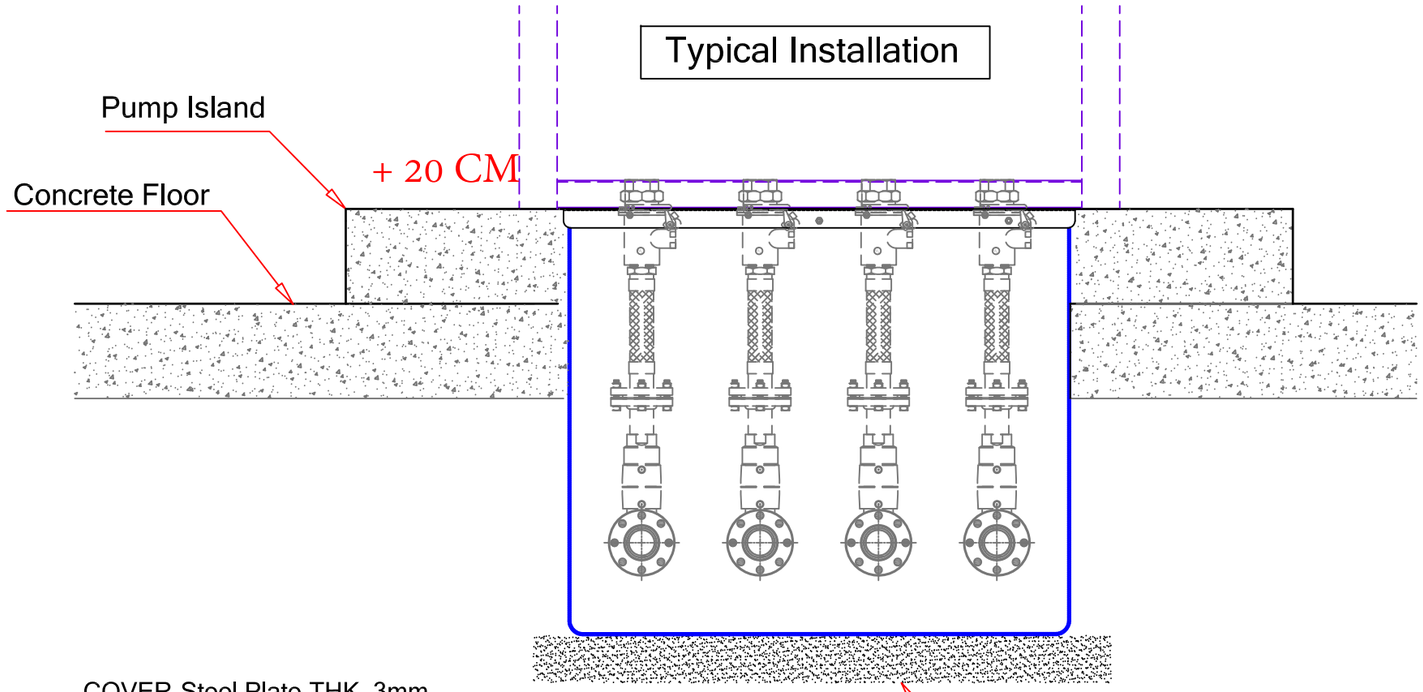


SECTION

Badding by lean concrete Thk. 50-100mm.

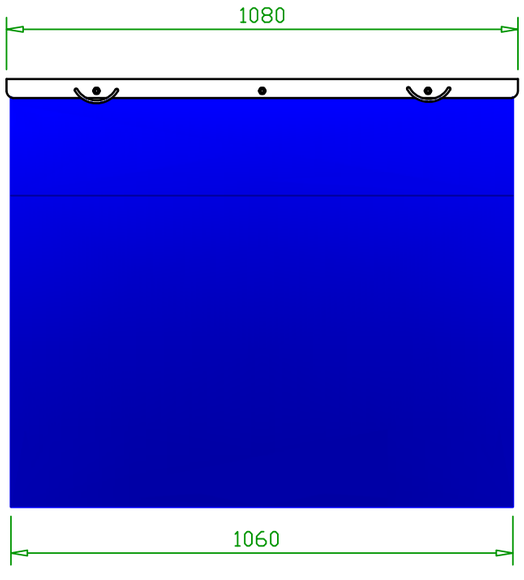

Front View

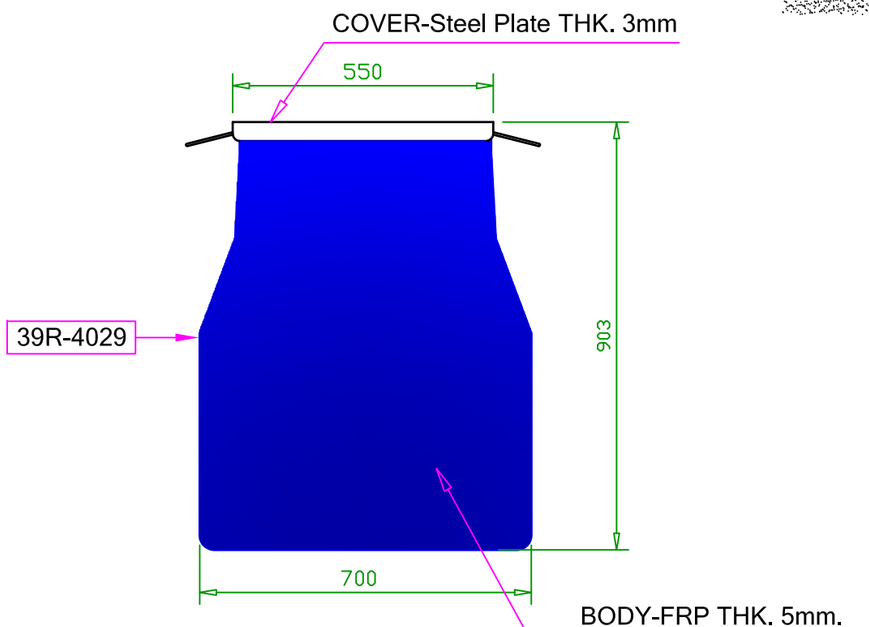

Side View

PADUNGSILPA ENGINEERING CO.,LTD.
16/77 Soi. CHANGWATTANA14 , CHANGWATTANA14 RD.
THUNG SONG HONG , LAKSI , BANGKOK 10210 THAILAND.
Tel. 02-573-3533 , 02-573-4222 Fax. 02-573-7726

PSE_FRP DISPENSER SUMP_Model PSE # 3 Dimension : 700 x 1060 x 900 mm.	DRN	Ch. Chamnan
	CKD	
	Sheet	1 Of 1
PROJECT	DATE	02 SEP. 2023
DRG TITLE.	REV	0